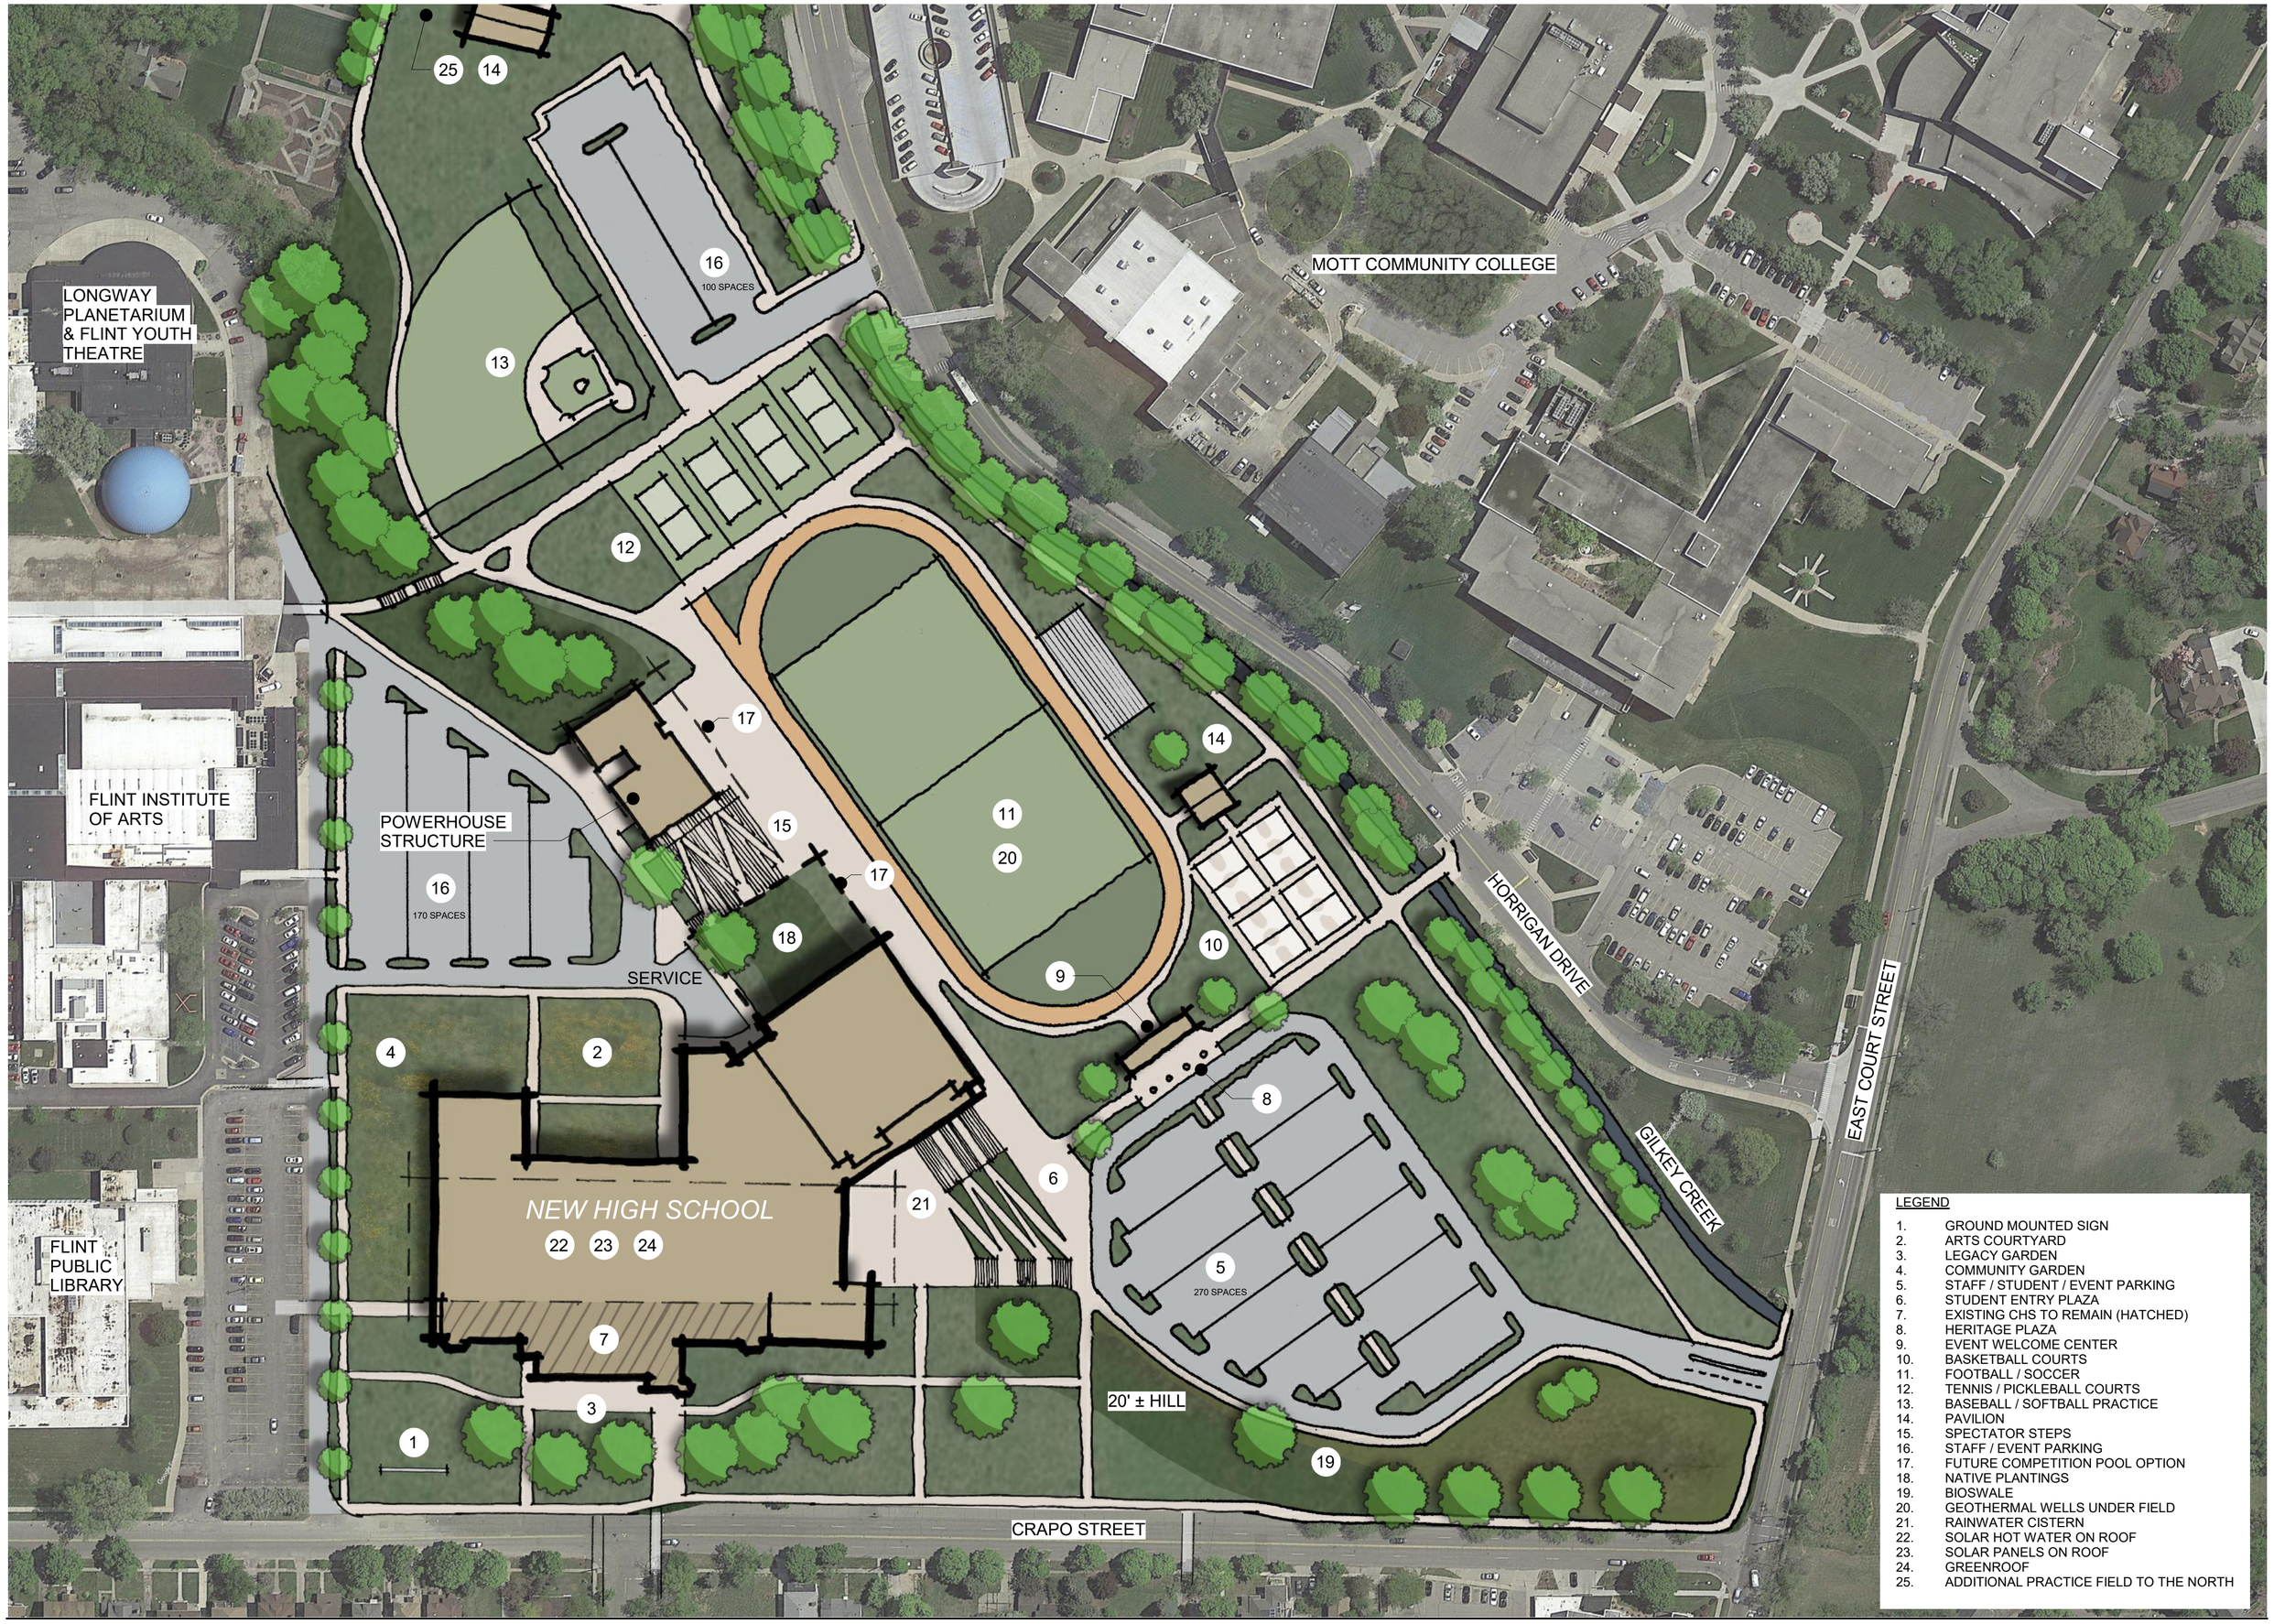

CONCEPT SITE PLAN

0 50' 100' 200'

FLOOR PLAN - LEVEL 1

0 20' 40' 80'

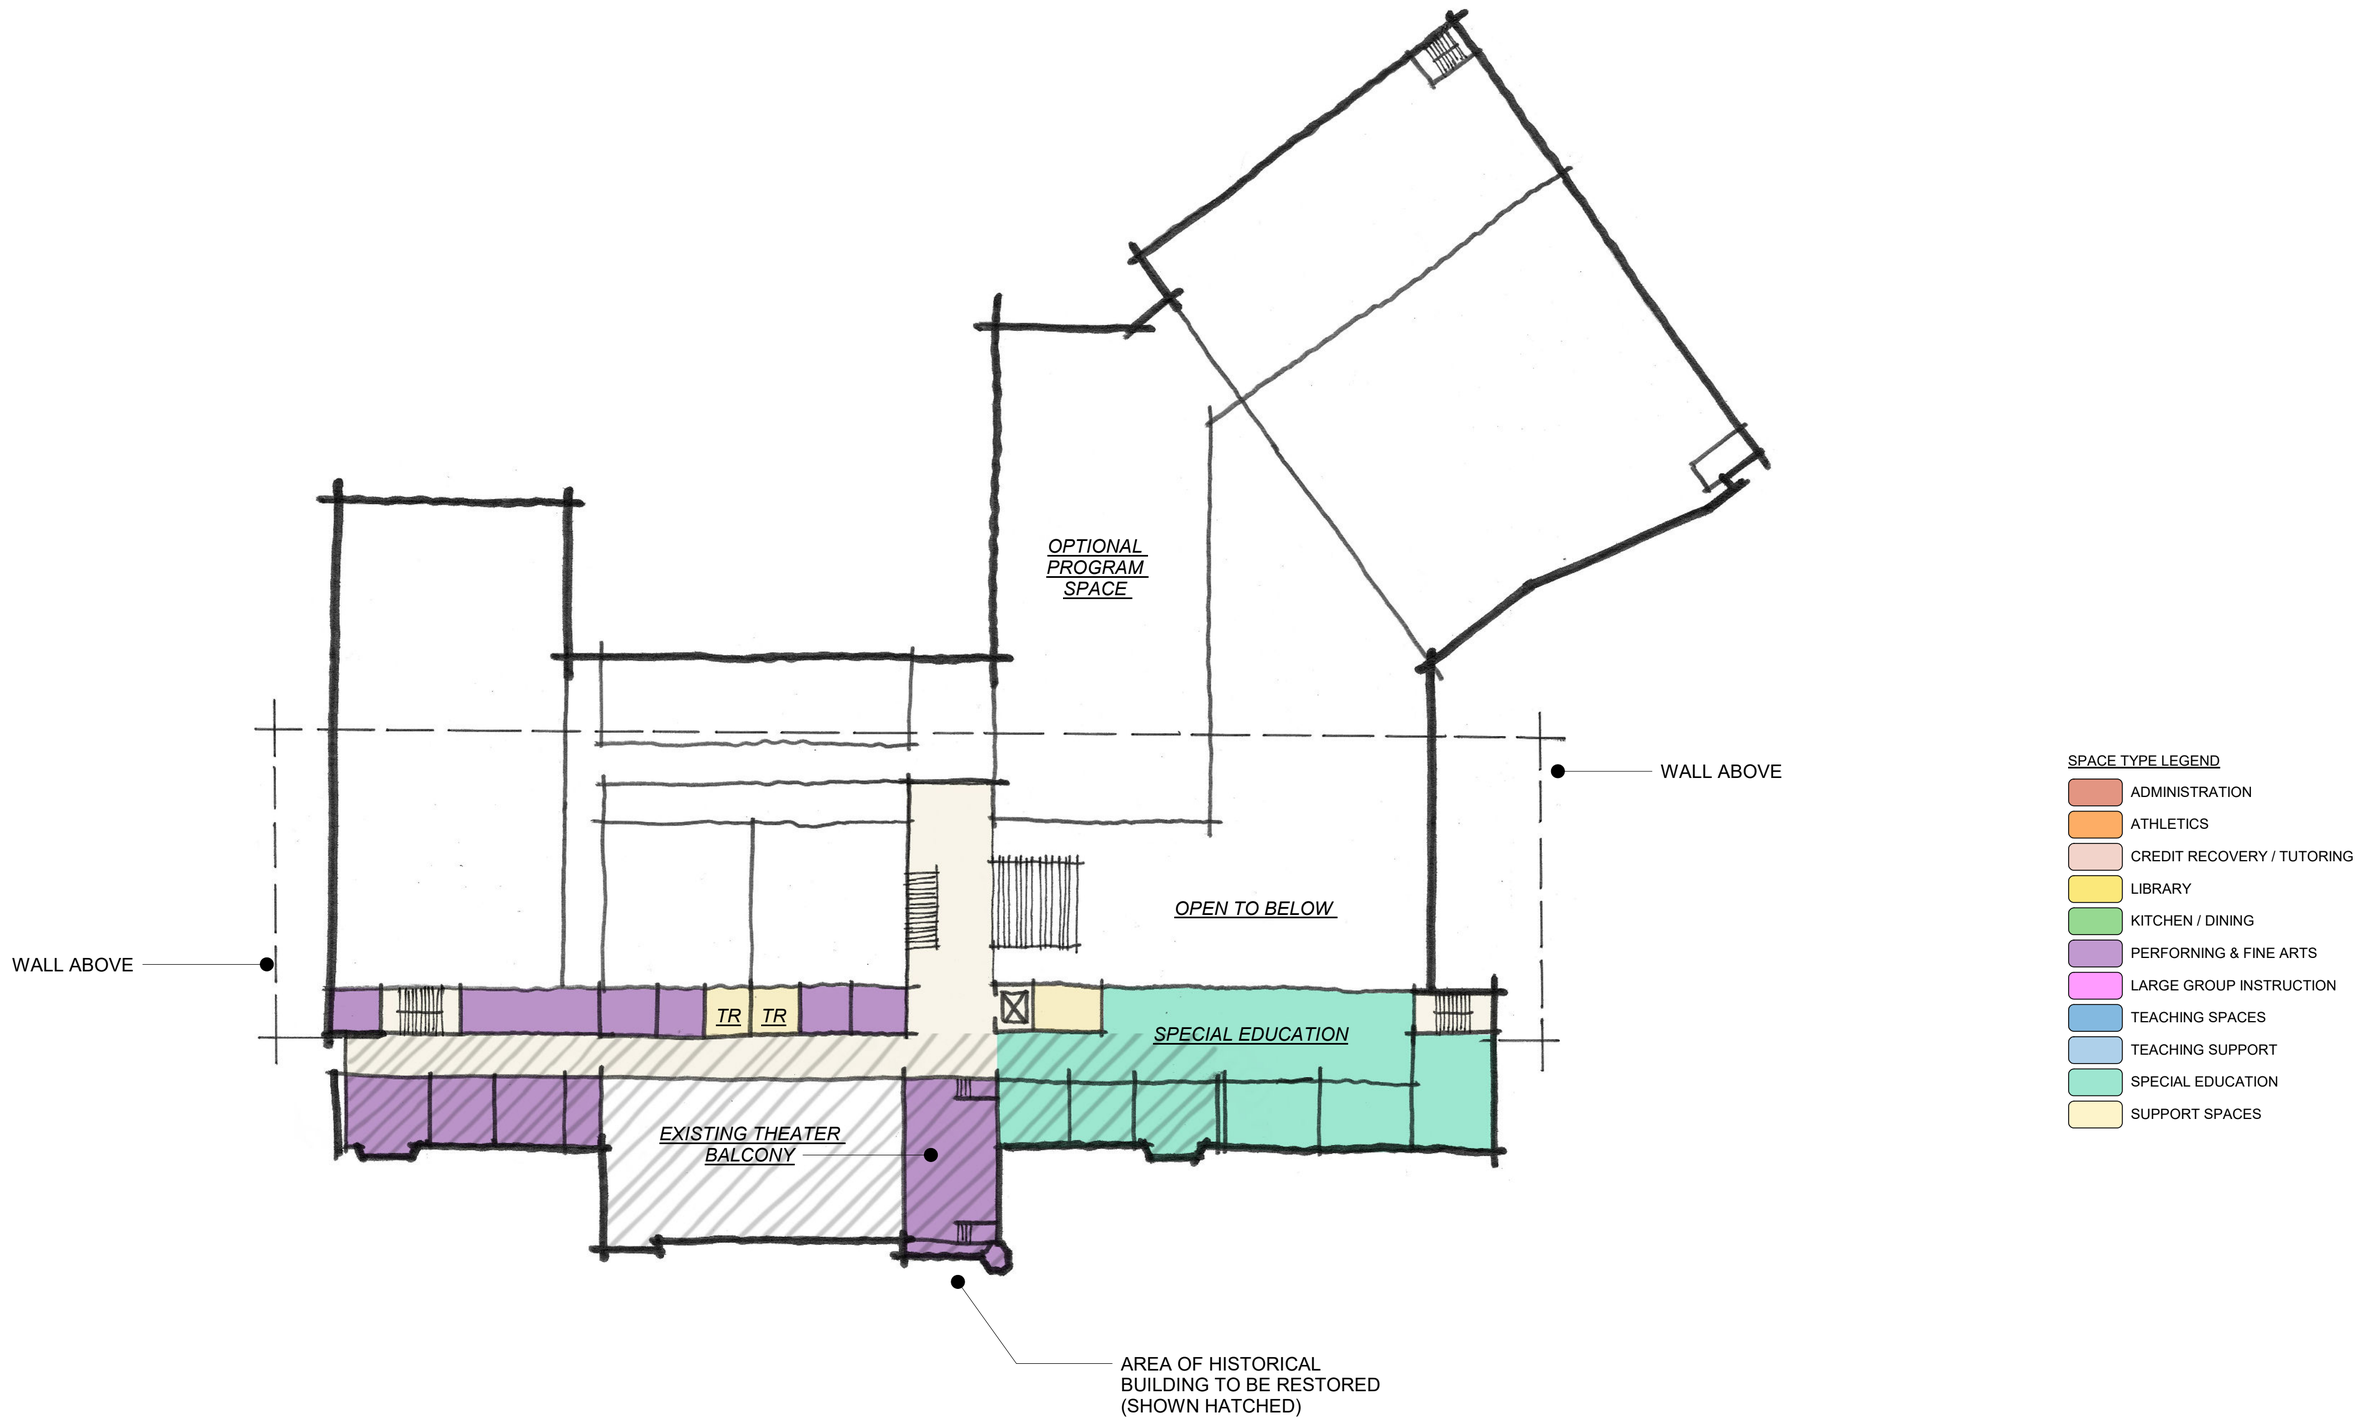

FLOOR PLAN - LEVEL 2

0 20' 40' 80'

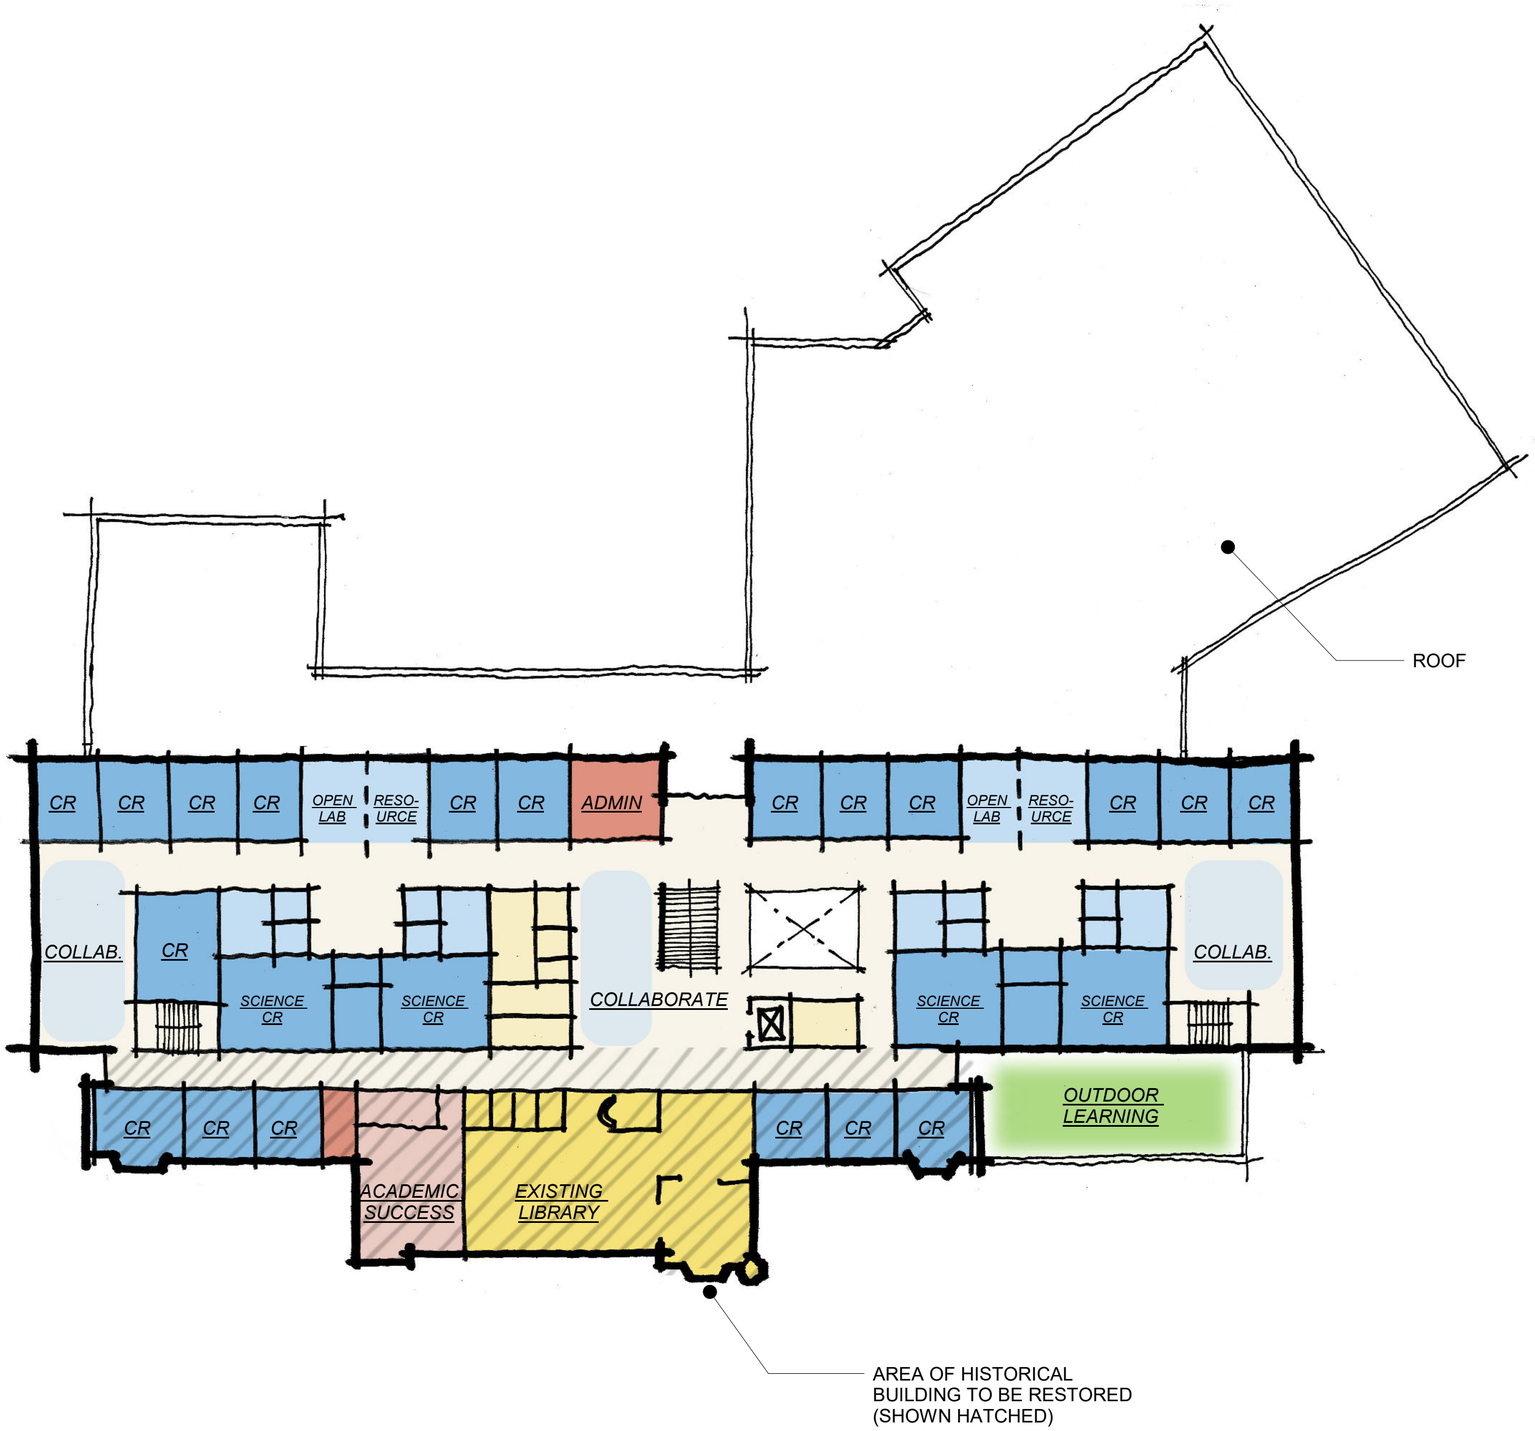

SPACE TYPE LEGEND

- ADMINISTRATION
- ATHLETICS
- CREDIT RECOVERY / TUTORING
- LIBRARY
- KITCHEN / DINING
- PERFORNING & FINE ARTS
- LARGE GROUP INSTRUCTION
- TEACHING SPACES
- TEACHING SUPPORT
- SPECIAL EDUCATION
- SUPPORT SPACES

FLOOR PLAN - LEVEL 3

0 20' 40' 80'

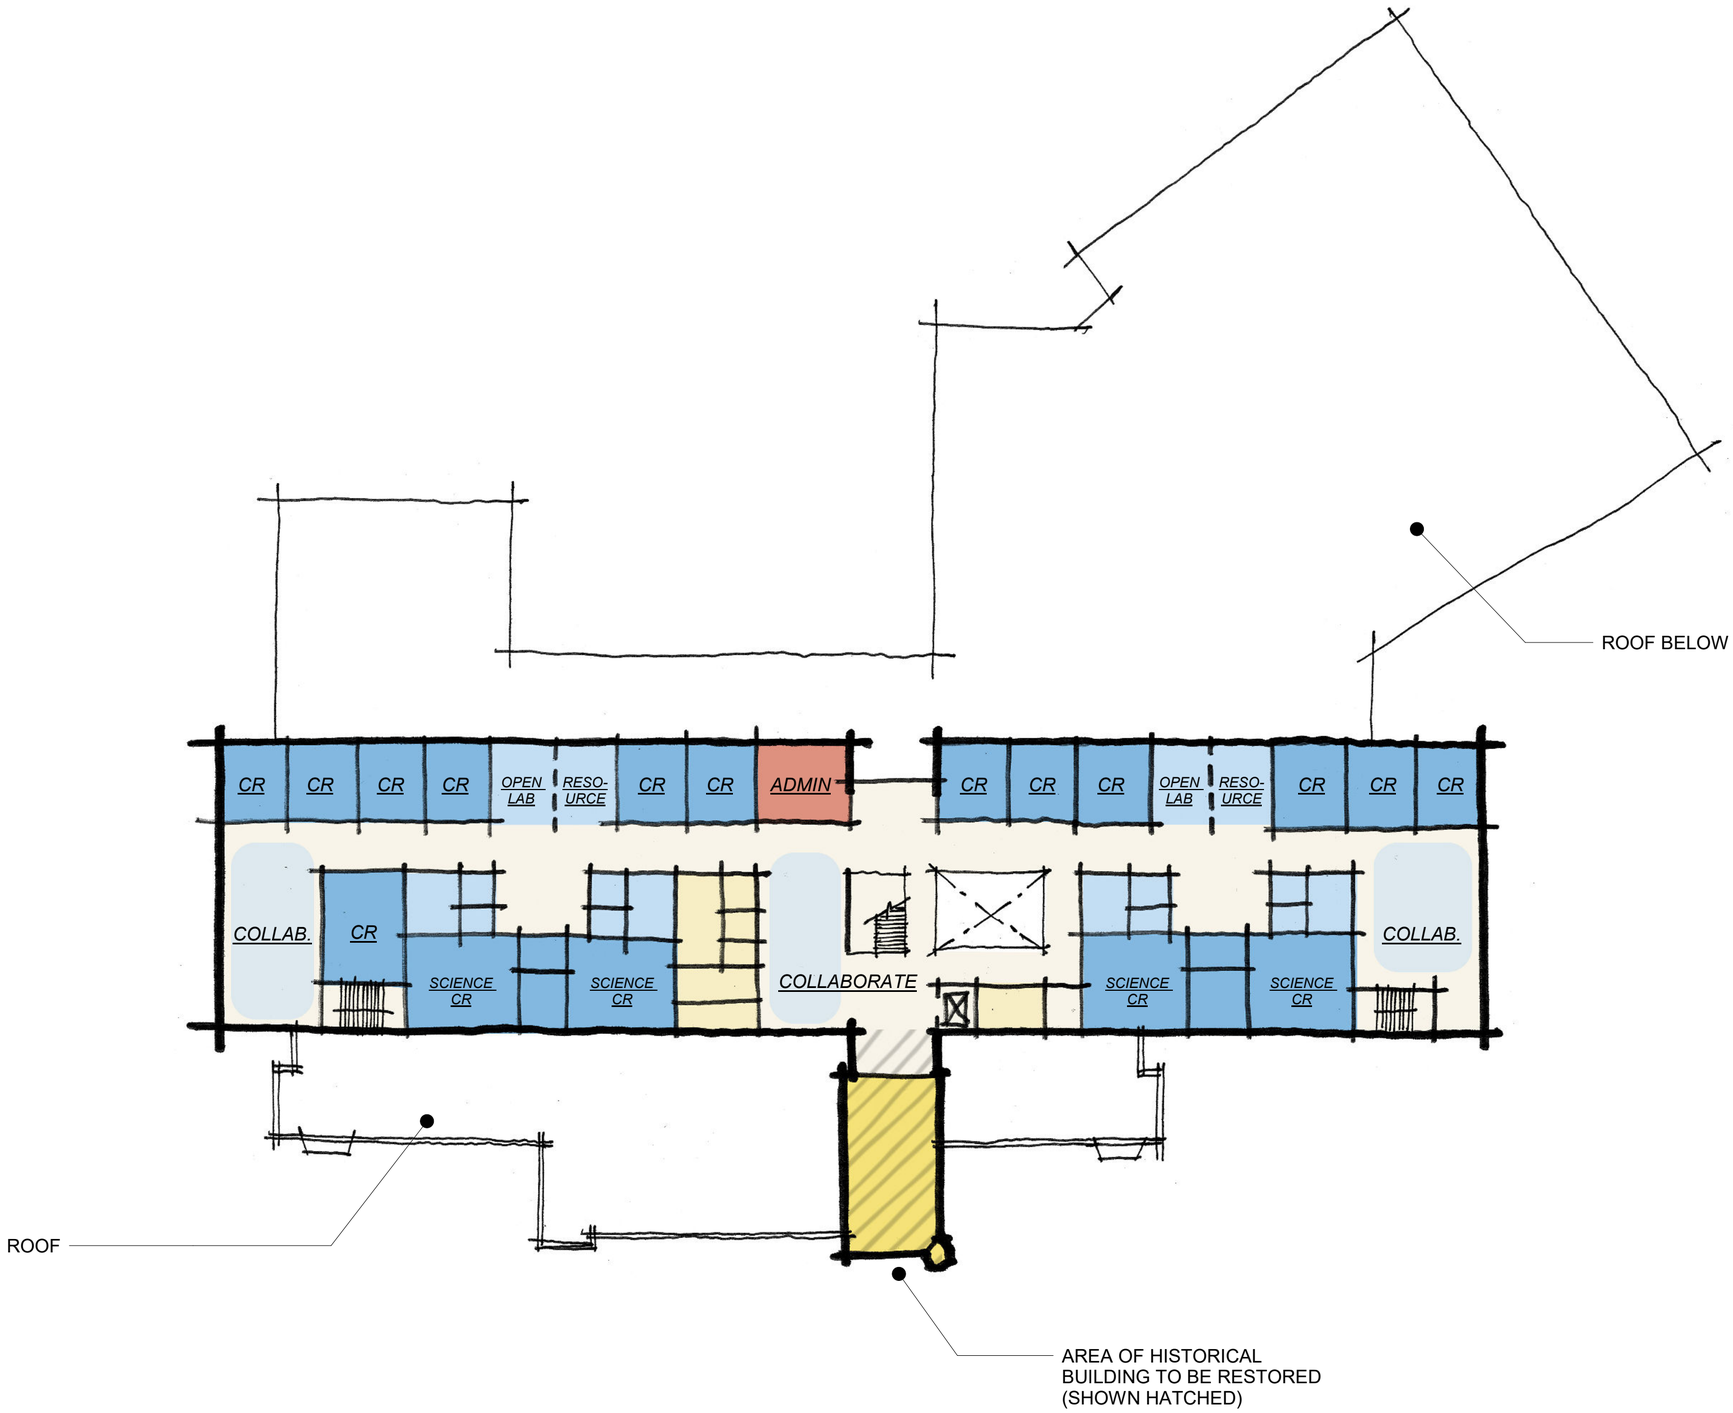

SPACE TYPE LEGEND

- ADMINISTRATION
- ATHLETICS
- CREDIT RECOVERY / TUTORING
- LIBRARY
- KITCHEN / DINING
- PERFORNING & FINE ARTS
- LARGE GROUP INSTRUCTION
- TEACHING SPACES
- TEACHING SUPPORT
- SPECIAL EDUCATION
- SUPPORT SPACES

FLOOR PLAN - LEVEL 4

0 20' 40' 80'

VIEW FROM CRAPO STREET (SOUTH)

VIEW FROM CRAPO STREET (NORTH)